
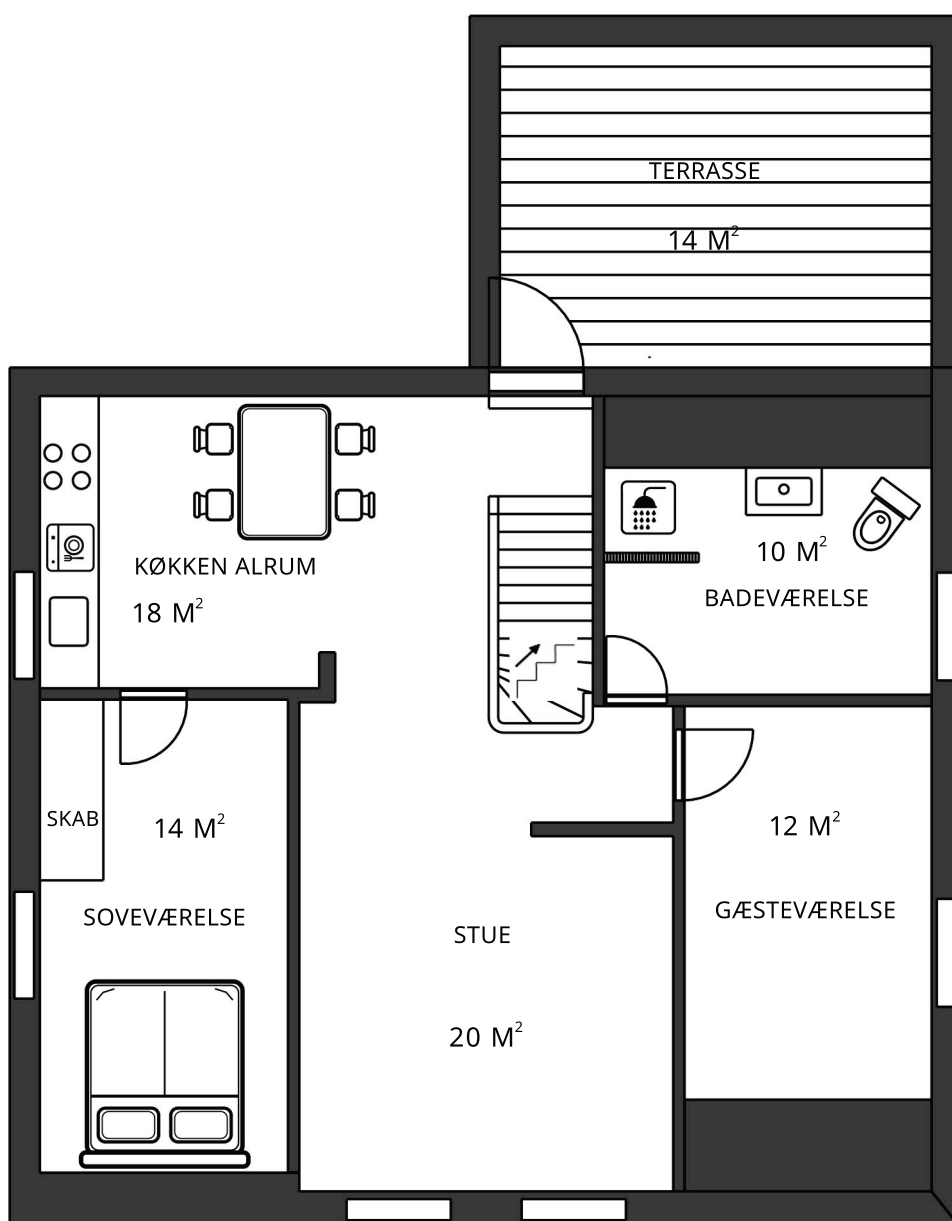


1. SAL



FORMAT: 1:80

PRINT: A4

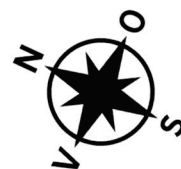

STUEPLAN

FORMAT: 1:100
PRINT: A4

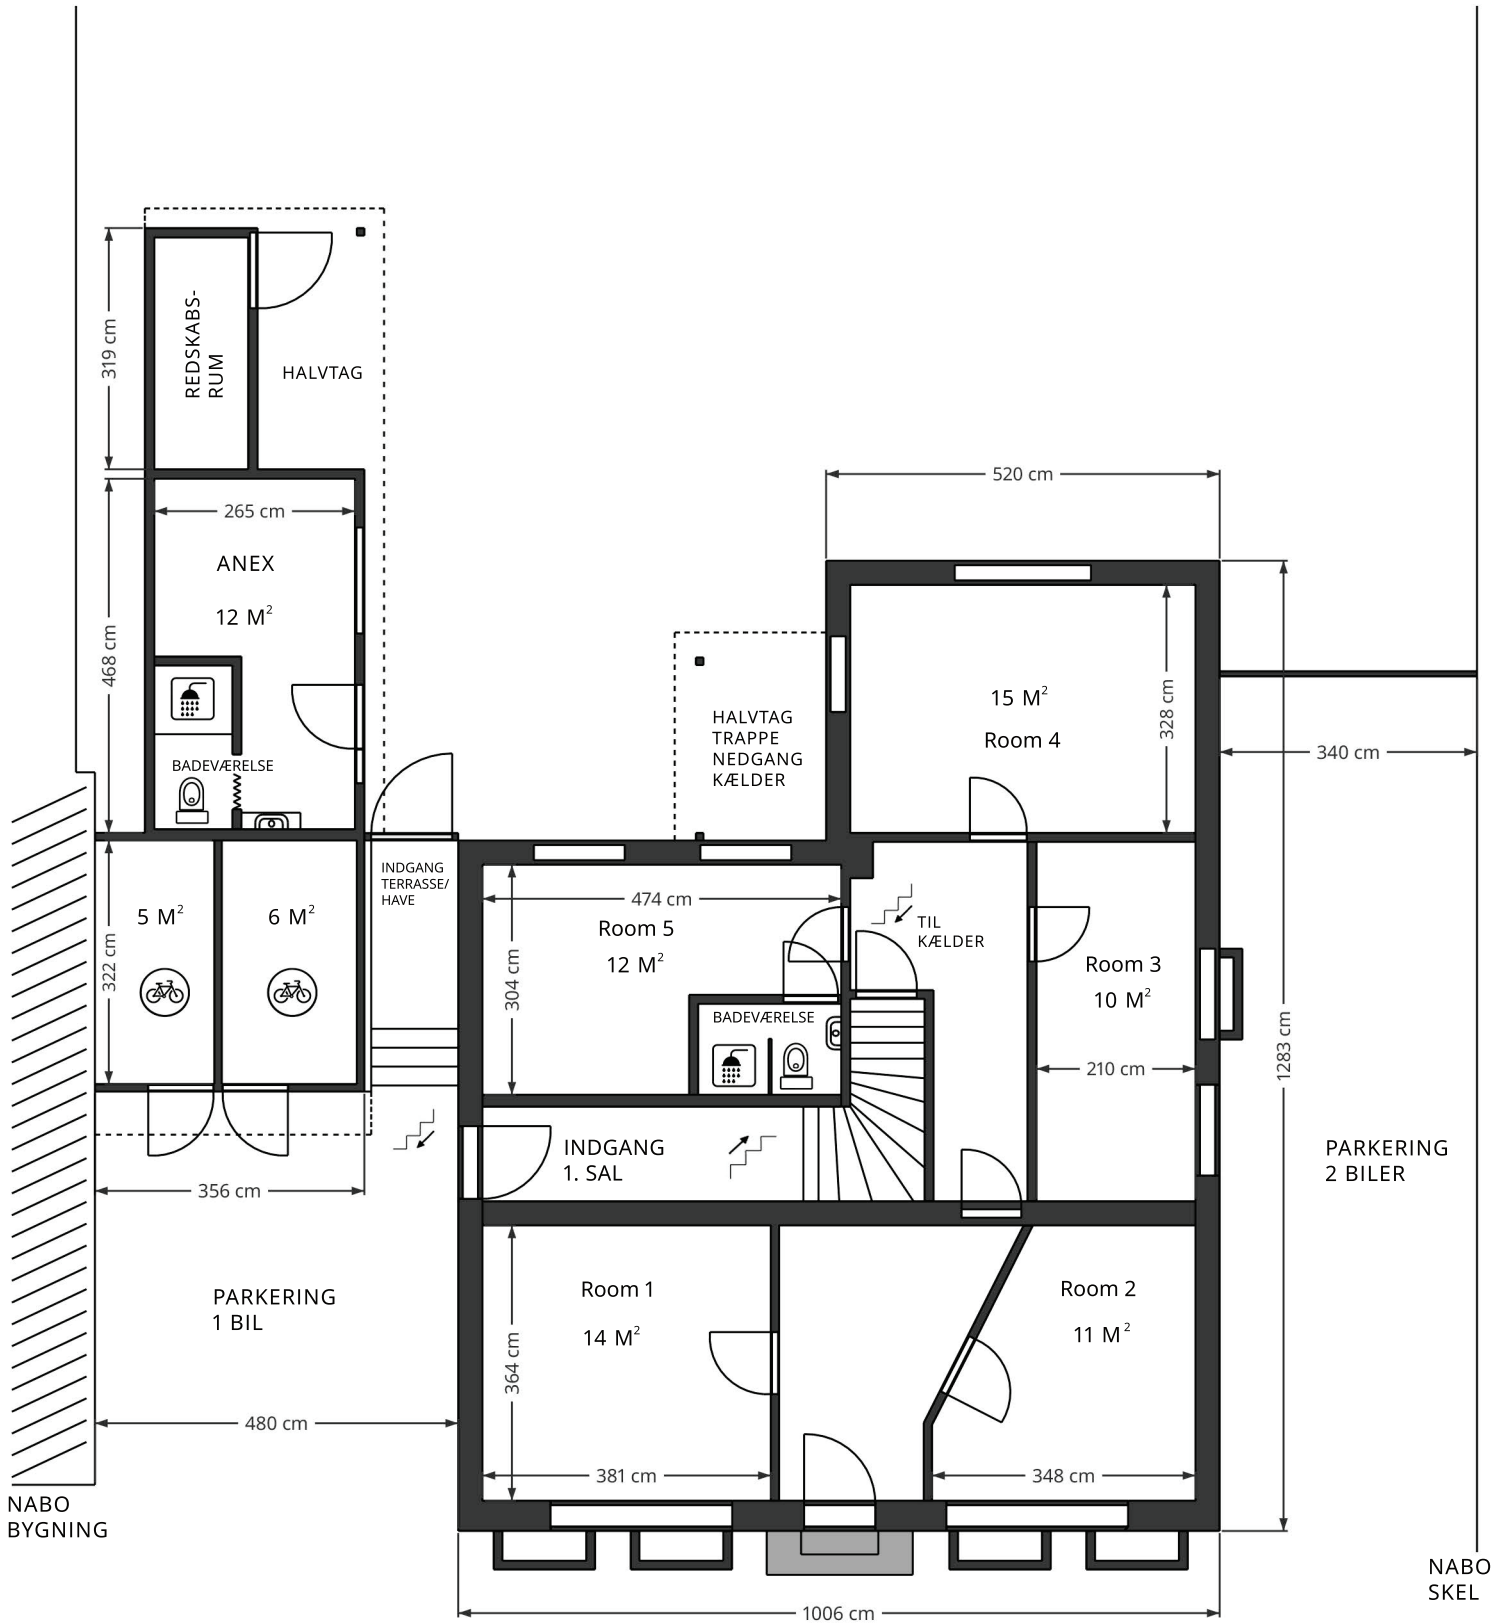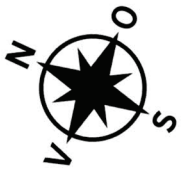

KÆLDER

FORMAT: 1:80
PRINT: A4

